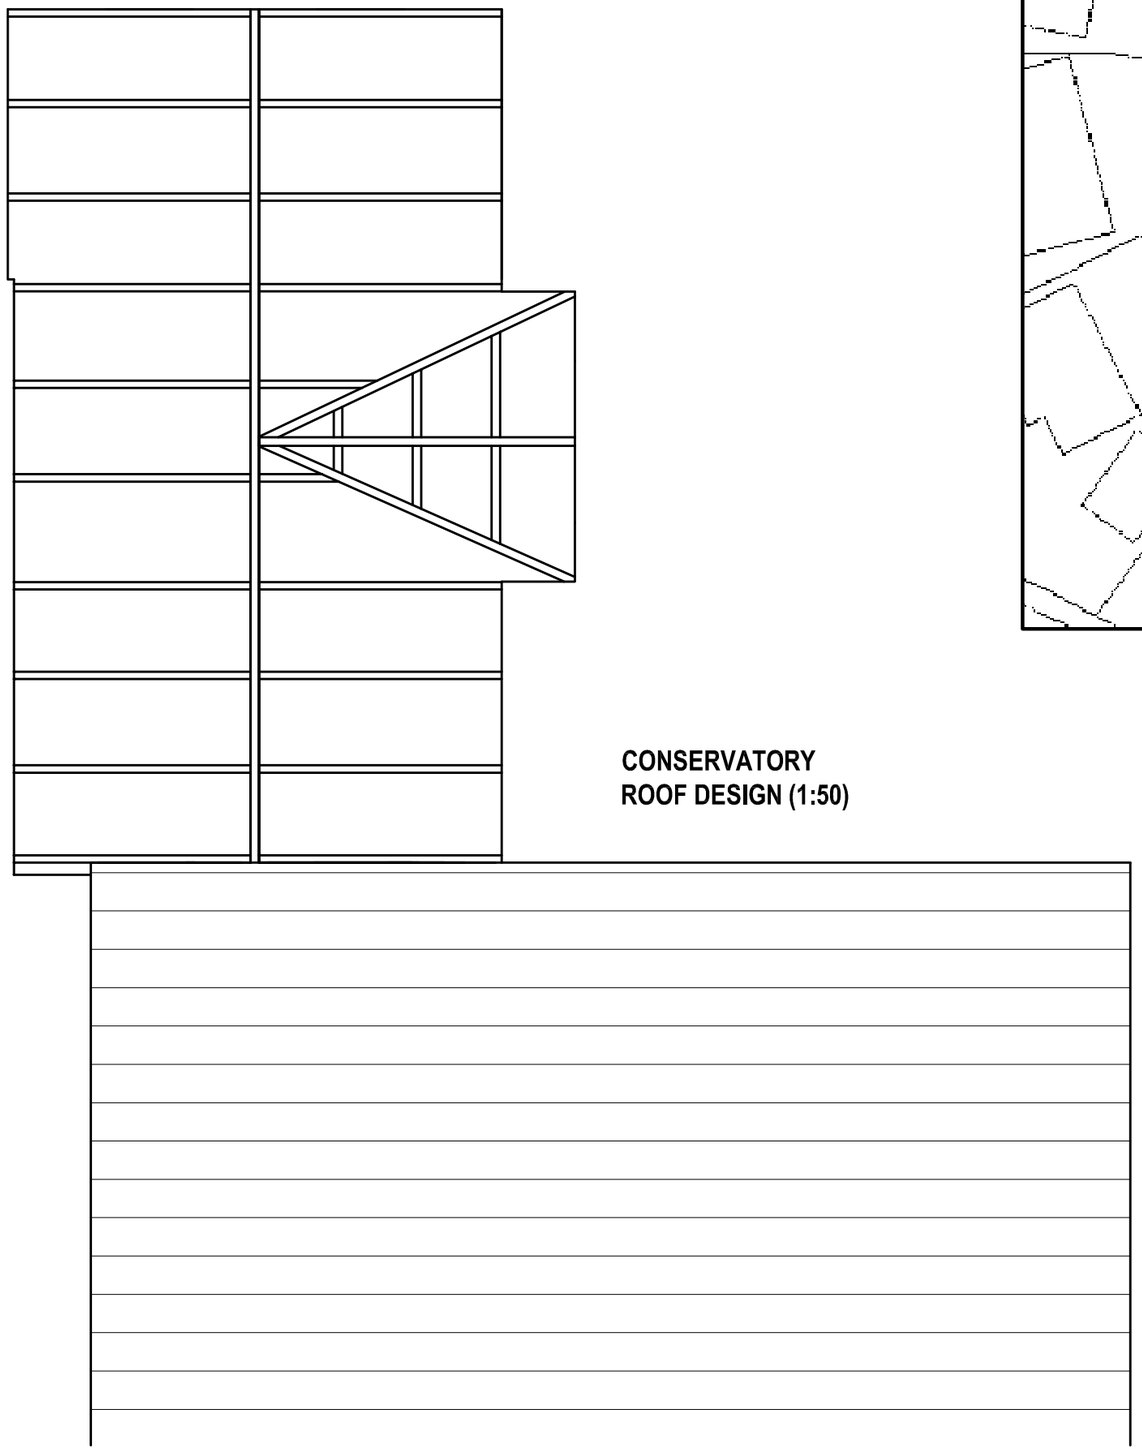

CONSERVATORY
ROOF DESIGN (1:50)

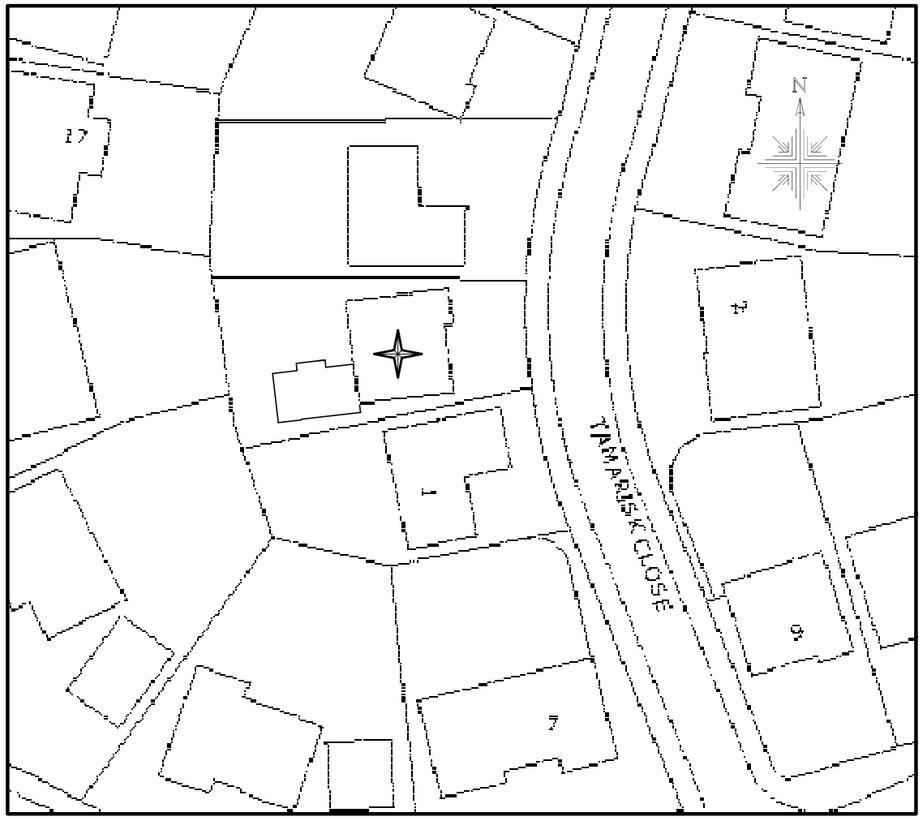

PLAN VIEW (1:500)

Extension Design Plans

Architectural Services

T: 07547 498861

www.extension-design-plans.co.uk

CLIENT.
Sample

ADDRESS.
Address
Town
City
Postcode

PROJECT.
Conservatory Planning Permission

DWG NUMBER.
000 - 1

REVISION.
A

PURPOSE.
Planning Permission

DATE.
Date 08

A3 Plot

1/100 Scale
0 1000mm